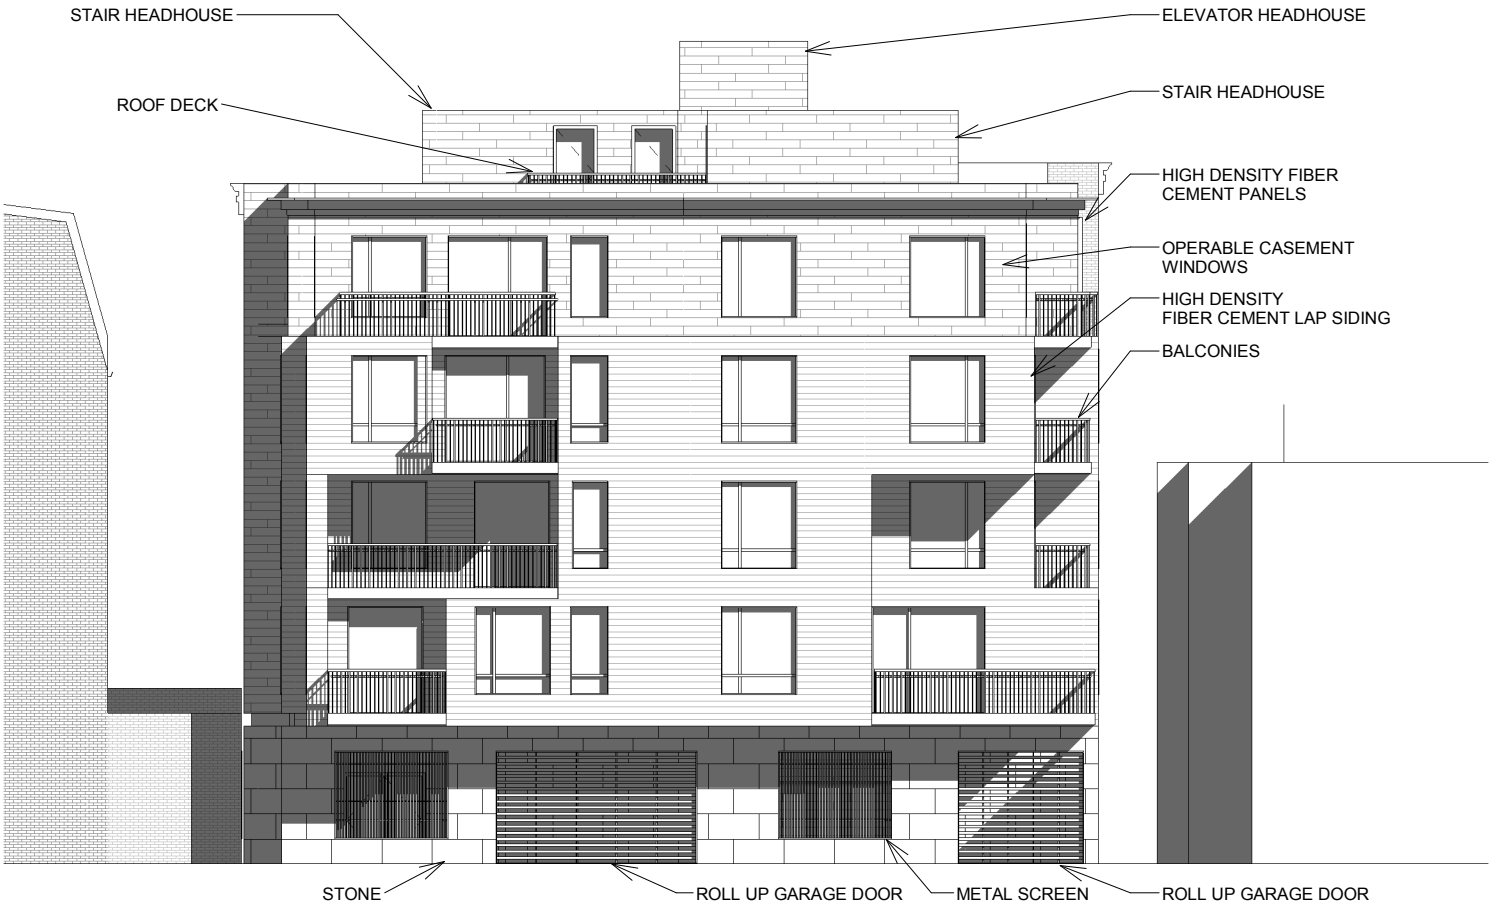
STAIR HEADHOUSE
ELEVATOR HEADHOUSE
ROOF DECK
STAIR HEADHOUSE
HIGH DENSITY FIBER CEMENT PANELS
OPERABLE CASEMENT WINDOWS
HIGH DENSITY FIBER CEMENT LAP SIDING
BALCONIES
STONE
ROLL UP GARAGE DOOR
METAL SCREEN
ROLL UP GARAGE DOOR

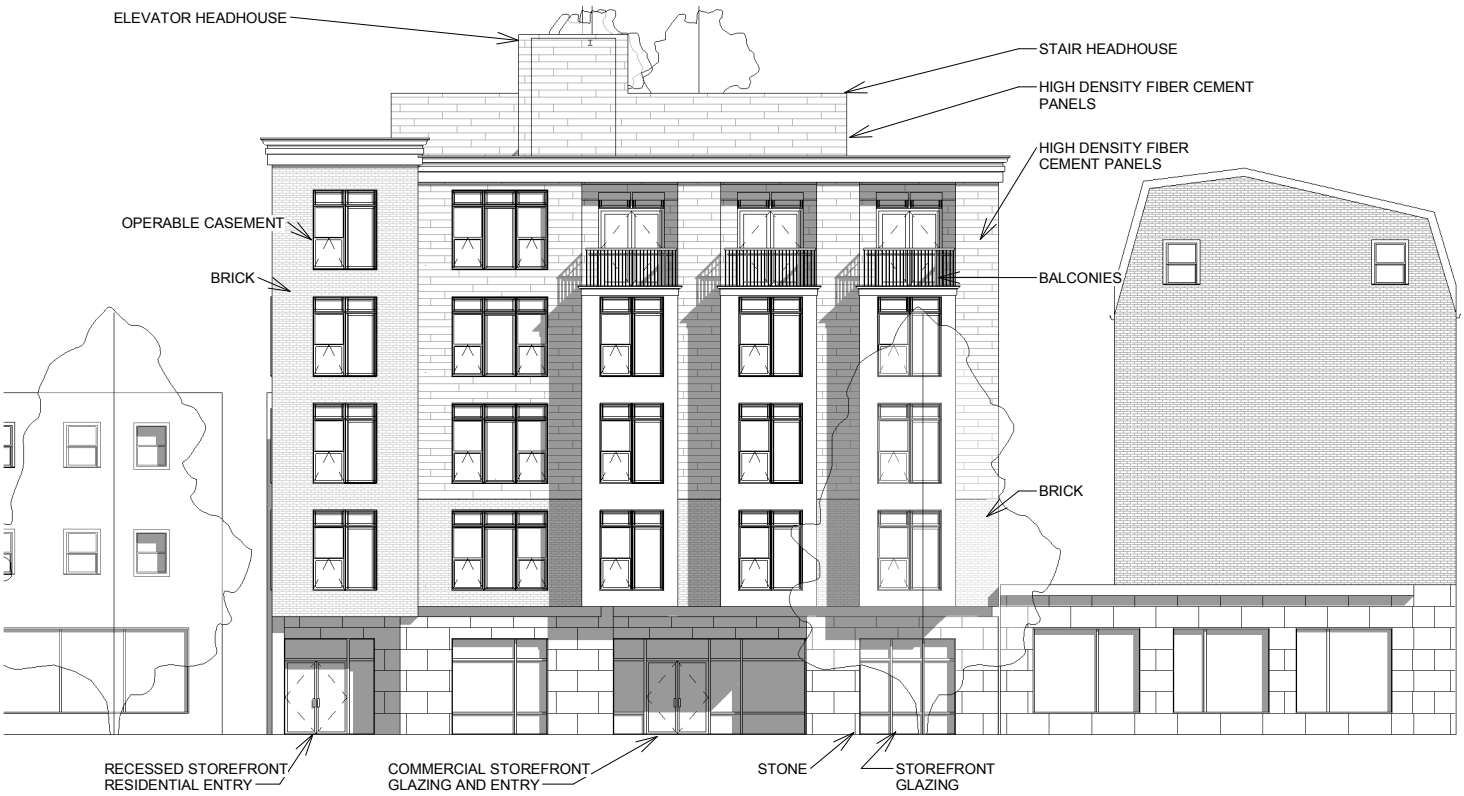
ELEVATOR HEADHOUSE
STAIR HEADHOUSE
HIGH DENSITY FIBER CEMENT PANELS
HIGH DENSITY FIBER CEMENT PANELS
OPERABLE CASEMENT
BRICK
BALCONIES
BRICK
RECESSED STOREFRONT RESIDENTIAL ENTRY
COMMERCIAL STOREFRONT GLAZING AND ENTRY
STONE
STOREFRONT GLAZING

ELEVATOR HEADHOUSE
STAIR HEADHOUSE
OPERABLE CASEMENT WINDOW
ROOF DECK
STAIR HEADHOUSE
BALCONIES RECESSED INTO COURTYARD
HIGH DENSITY FIBER CEMENT PANELS
HIGH DENSITY FIBER CEMENT LAP SIDING
BALCONIES
STORFRONT GLAZING
STONE
OPEN SIDE OF GARAGE
ATHENS ST

STAIR HEADHOUSE
ELEVATOR HEADHOUSE
STAIR HEADHOUSE
BALCONIES RECESSED INTO COURTYARD
HIGH DENSITY FIBER CEMENT PANELS
FIXED CASEMENT WINDOWS
BRICK
BALCONIES
HIGH DENSITY FIBER CEMENT LAP SIDING
ATHENS ST.
METAL SCREEN
STONE